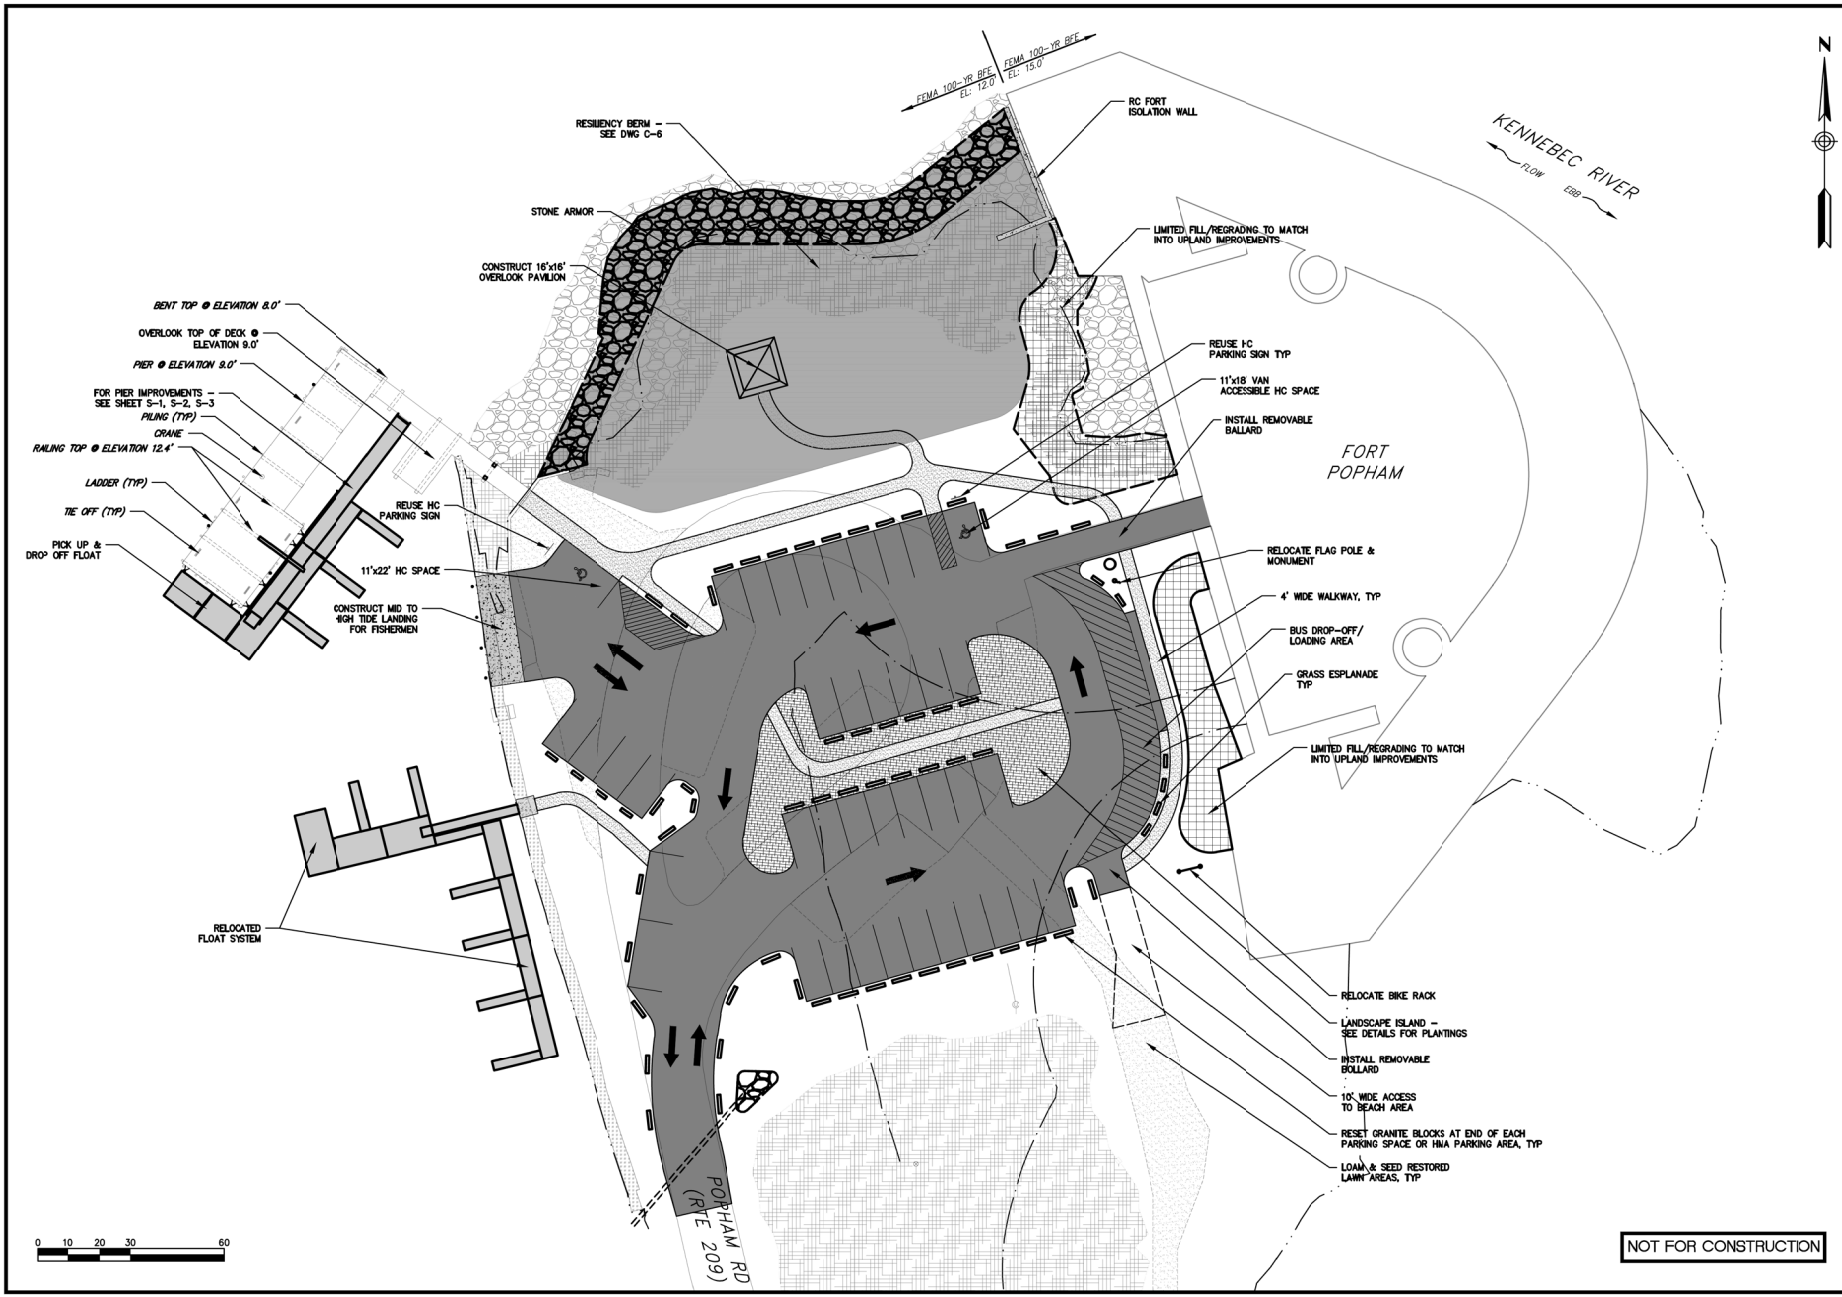

BAKER DESIGN CONSULTANTS
Civil, Marine, and Structural Engineering
7 Spruce Road • Freeport • Maine • 04032 • 207-846-9724 • info@bakerdesignconsultants.com

NO.		DATE	
B	PHASE 1 ARCHEOLOGICAL SURVEY	7.18.21	BJB
A	PERMIT SET	2.14.20	BJB
	SUBMISSION	DATE	INT.

STATE OF MAINE
BARNEY J. BAKER
No. 5737
LICENSED PROFESSIONAL ENGINEER

DESIGNED BY: BJB
DRAWN BY: JLD
CHECKED BY: BJB
SCALE: AS SHOWN

SHEET TITLE: SITE PLAN

PROJECT: FORT POPHAM WATERFRONT IMPROVEMENTS
TOWN OF PHIPPSBURG
PHIPPSBURG, MAINE

DATE APRIL 2020
CONTRACT NO. 17-55
SHEET NO. C-2
REV. B

x:\17\17-55 popham pier ship 13-63_14-80\cad\17-55 popham pier_civ.dwg 7/21/2021