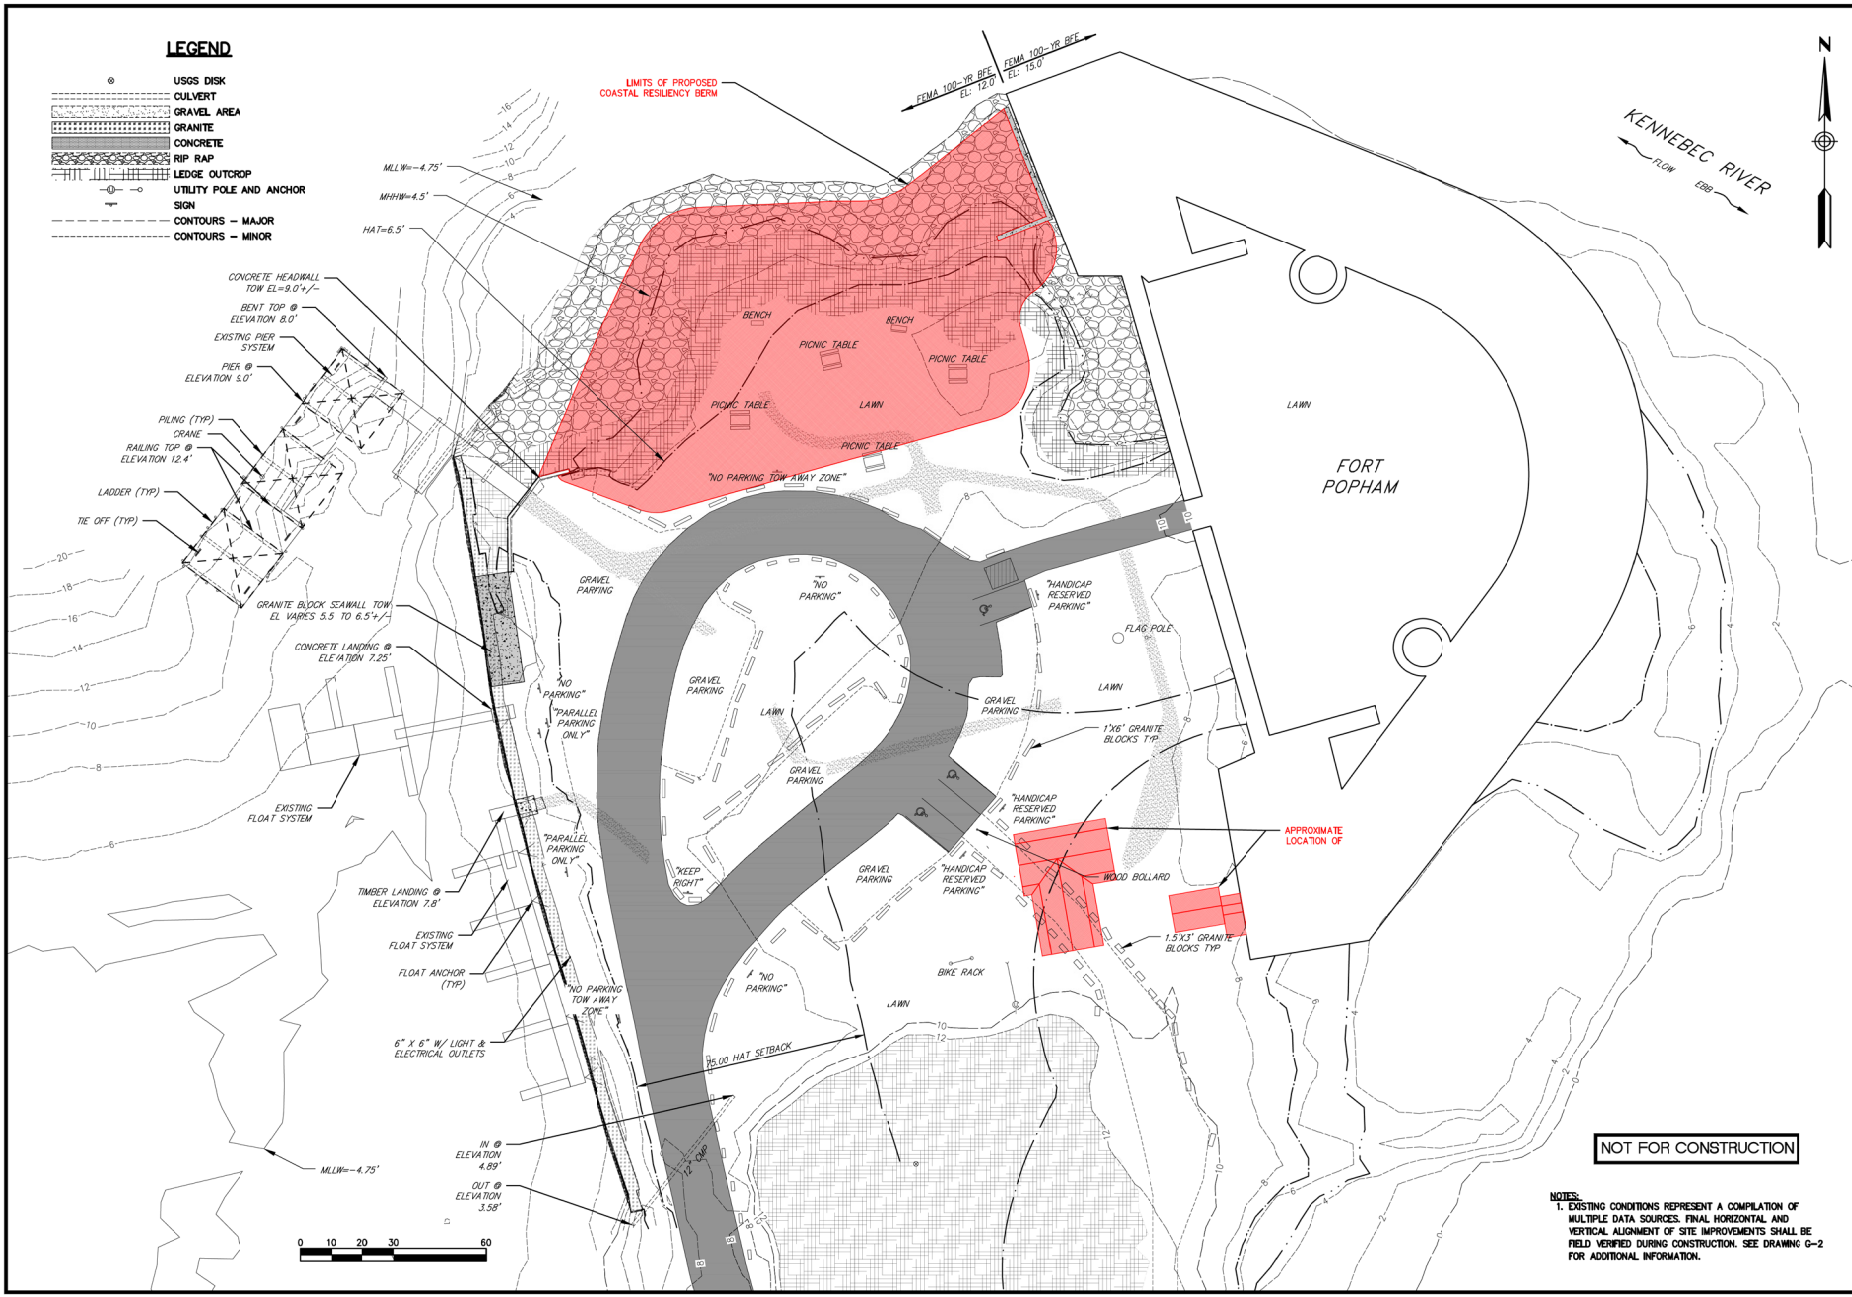

NOT FOR CONSTRUCTION

NOTES:

1. EXISTING CONDITIONS REPRESENT A COMPILATION OF MULTIPLE DATA SOURCES. FINAL HORIZONTAL AND VERTICAL ALIGNMENT OF SITE IMPROVEMENTS SHALL BE FIELD VERIFIED DURING CONSTRUCTION. SEE DRAWING G-2 FOR ADDITIONAL INFORMATION.

BAKER DESIGN CONSULTANTS
Civil, Marine, and Structural Engineering
7 Spruce Road • Freeport • Maine • 04032 • 207-846-9724 • info@bakerdesignconsultants.com

NO.	DESCRIPTION	DATE	INT.
B	PHASE 1 ARCHEOLOGICAL SURVEY	8.7.21	BJB
A	PERMIT SET	2.12.20	BJB
	SUBMISSION	DATE	INT.

BARNEY J. BAKER No. 5737 LICENSED PROFESSIONAL ENGINEER STATE OF MAINE

DESIGNED BY: BJB
DRAWN BY: JLD
CHECKED BY: BJB
SCALE: AS SHOWN

SHEET TITLE: EXISTING CONDITIONS PLAN

PROJECT: FORT POPHAM WATERFRONT IMPROVEMENTS
TOWN OF PHIPPSBURG
PHIPPSBURG, MAINE

DATE: APRIL 2020
CONTRACT NO.: 17-55
SHEET NO.: C-1
REV.: B

x:\17\17-55 popham pier ship 13-63_14-80\cad\17-55 popham pier_civ.dwg 8/10/2021